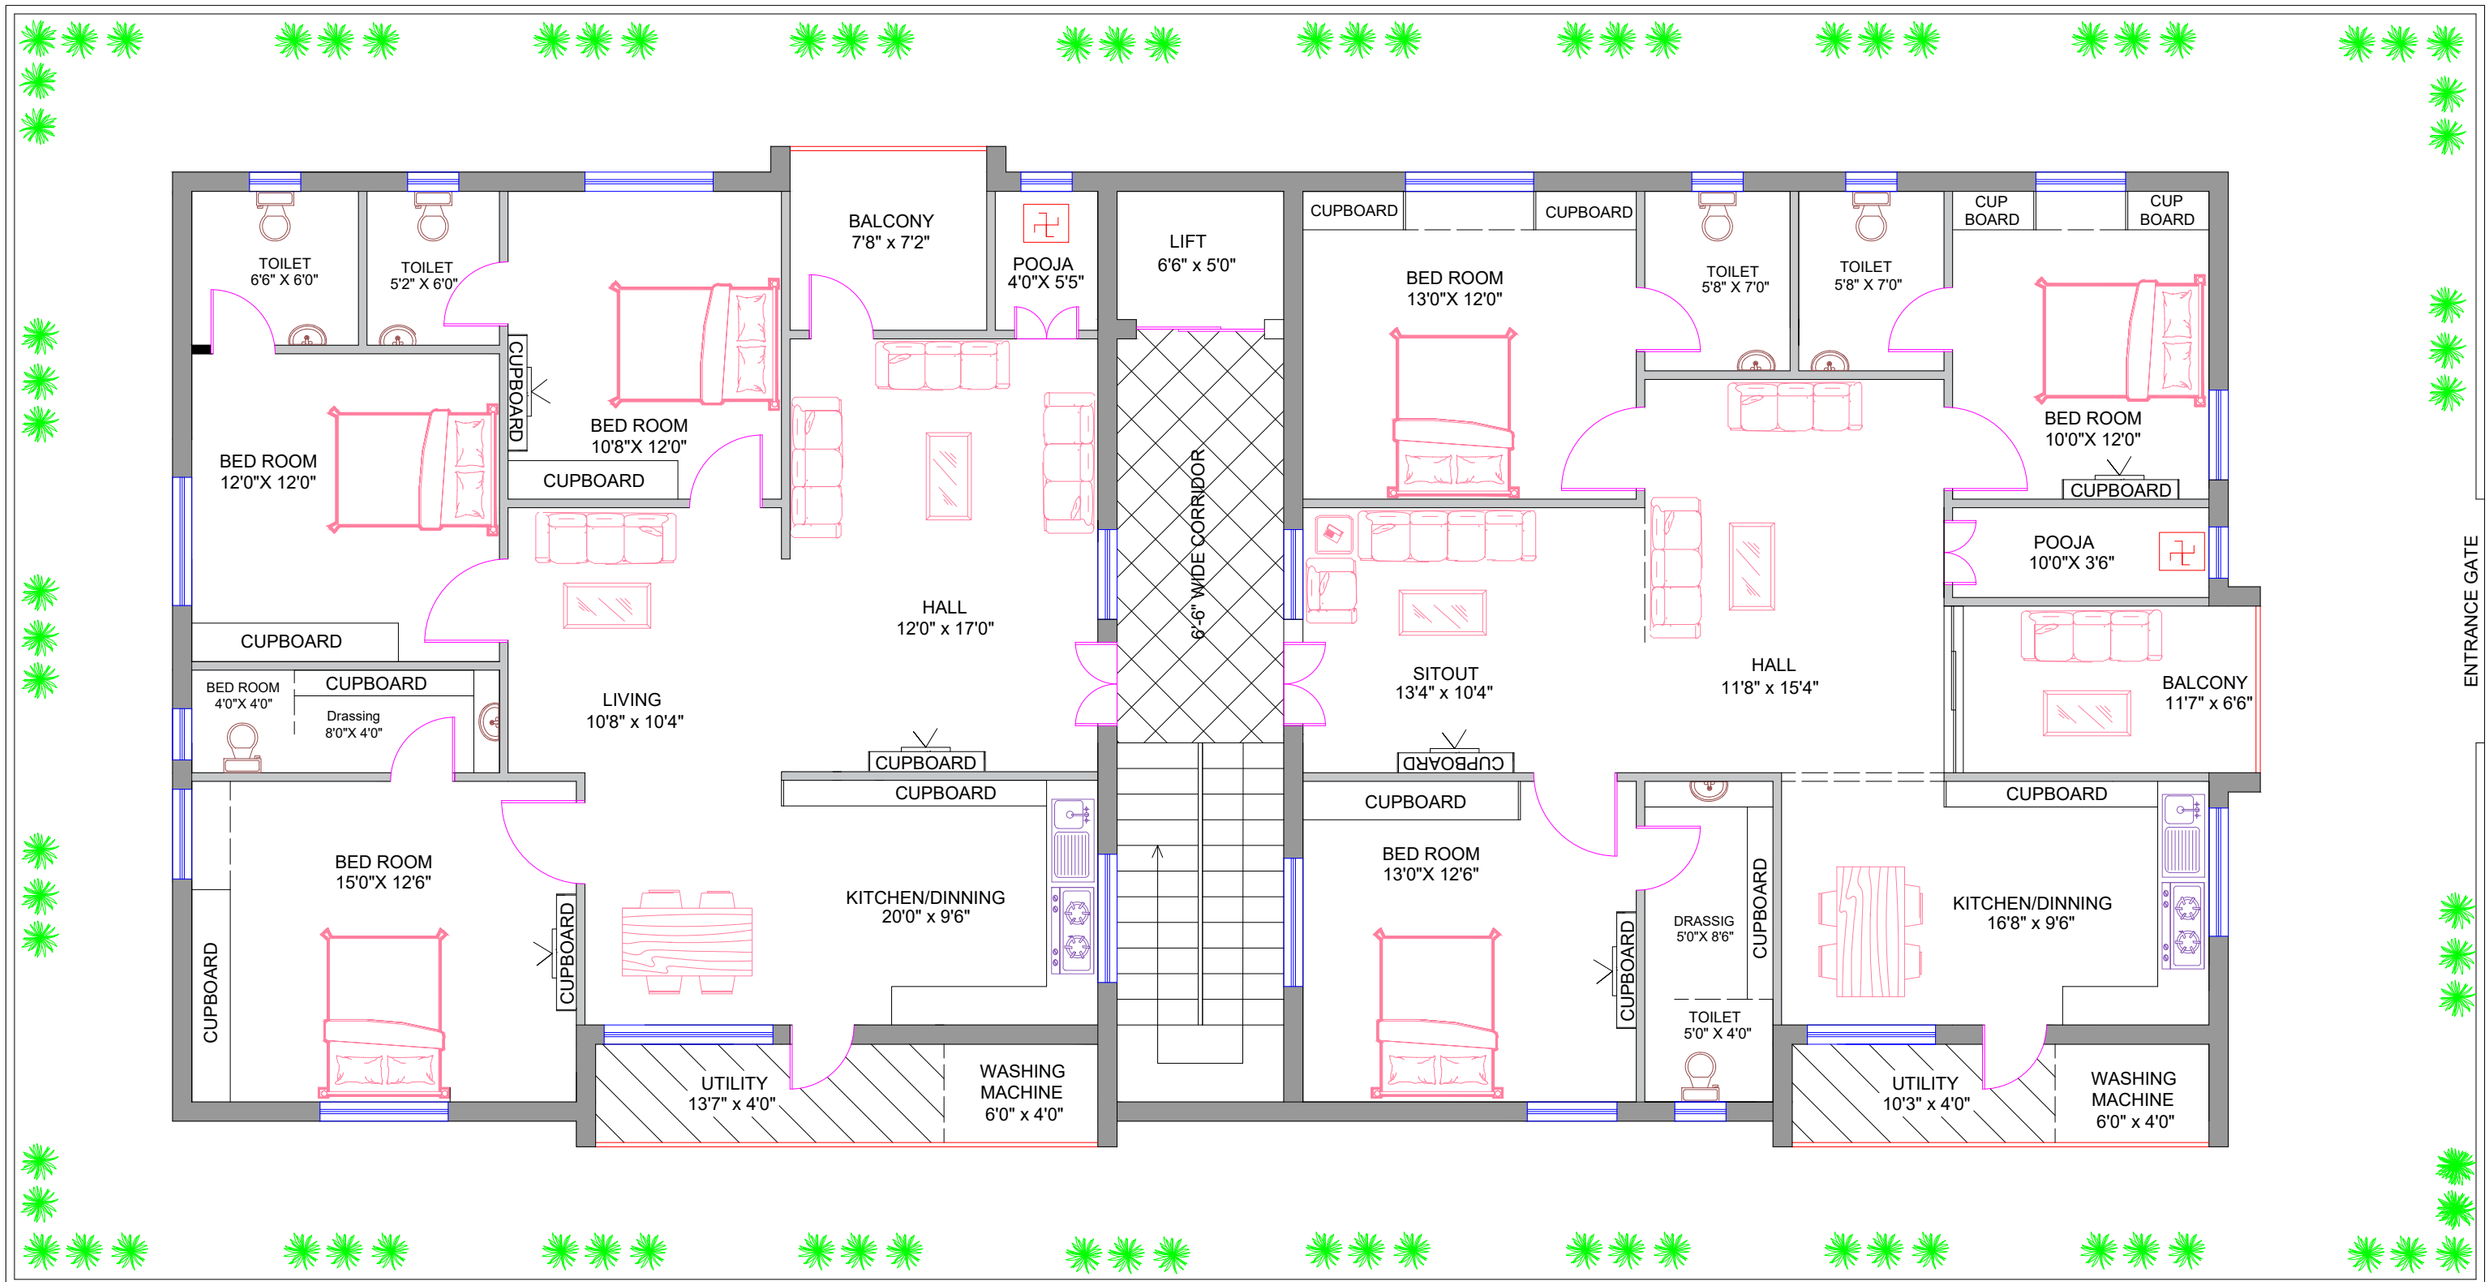

COSTOMER DETAILS & ADRESS	BUILDING DETAILS (AREA)
PLOT NO - 6	Flat Area - 1393 Sft
BLOCK NO -F	Common Area- 348 Sft
PLOT Area - 537 sq yds	Total Area - 1741 Sft

Type	No's	Size	Specification
D1	8	3'3" X 6'11"	Door
D2	11	2'6" X 6'11"	Door
W1	9	5'0" X 4'6"	windows
W2	6	3'6" X 4'6"	windows
V	8	2'0" X 1'6"	ventilator

Scale 1:100

EAST FACING
STILT + G + 3

N

ENGINEER

MODERN CONSTRUCTIONS

Construction of 537 yards East Facing Super Luxury Flat
Behind Medicover Hospital, ADB Road, Kakinada.